

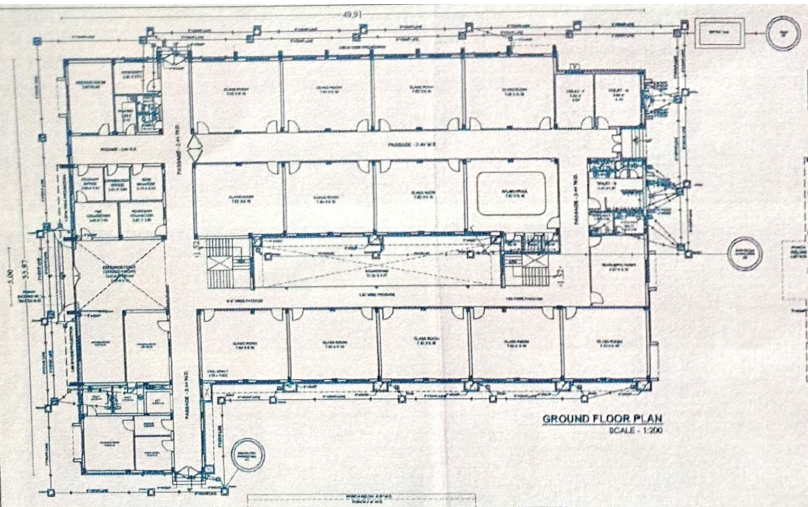



GROUND FLOOR PLAN
SCALE - 1:200

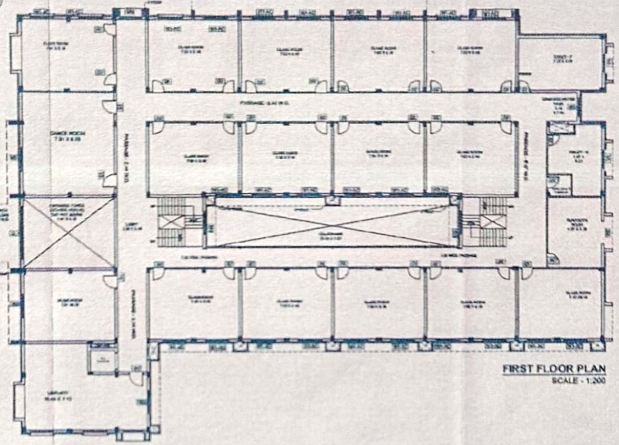


FIRST FLOOR PLAN
SCALE - 1:200

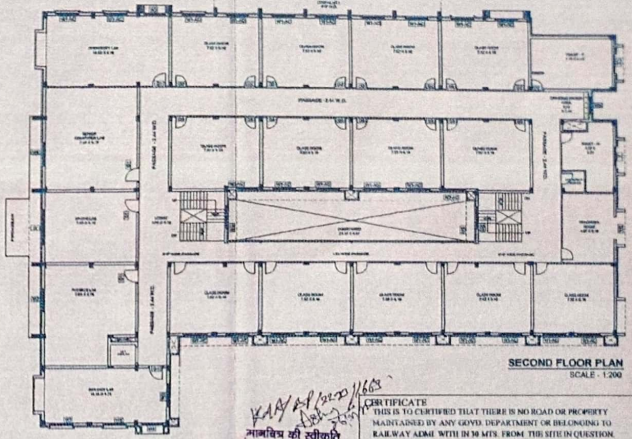


SECOND FLOOR PLAN
SCALE - 1:200

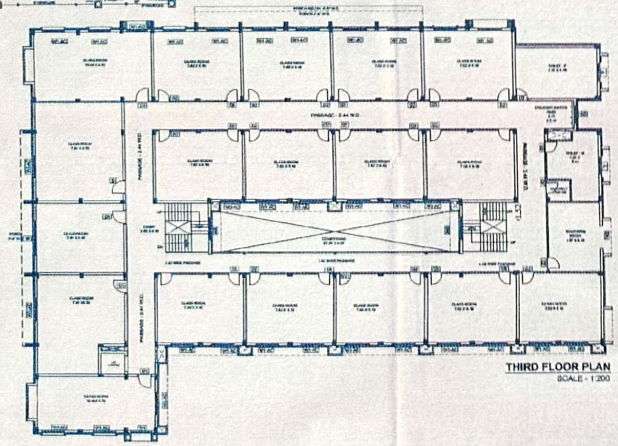


THIRD FLOOR PLAN
SCALE - 1:200

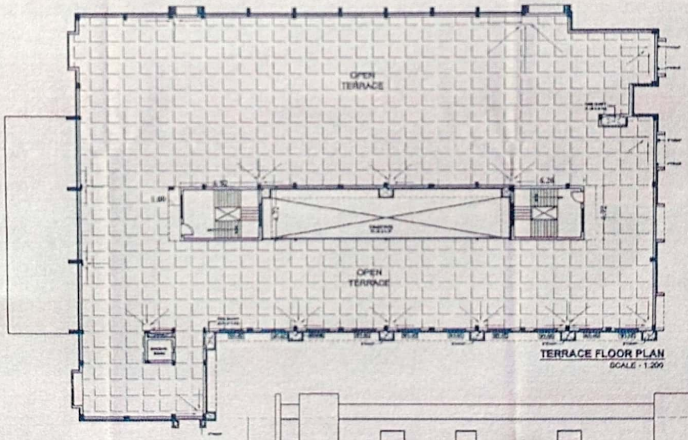


TERRACE FLOOR PLAN
SCALE - 1:200

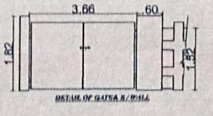


DETAIL OF GATTA R/WALL

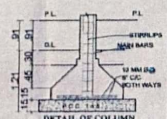


DETAIL OF COLUMN
SCALE 1:25

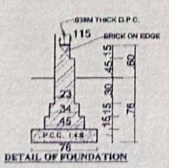


DETAIL OF FOUNDATION

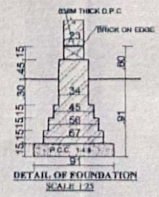


DETAIL OF FOUNDATION
SCALE 1:25

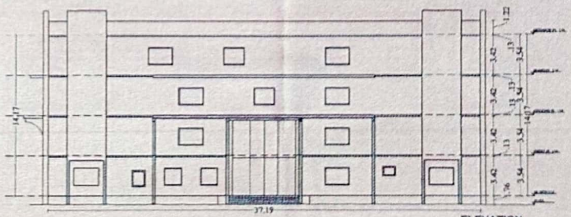


ELEVATION
SCALE - 1:200

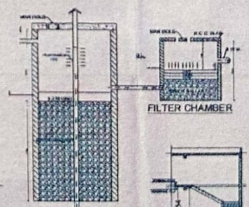


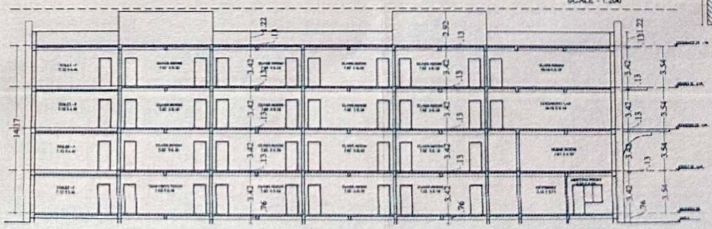

SECTION-YY'
SCALE - 1:200

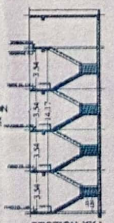

SECTION-XX'
SCALE - 1:200

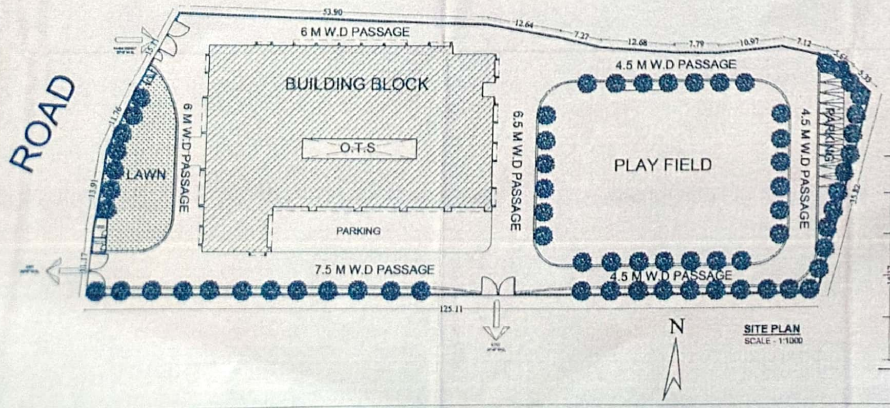

SITE PLAN
SCALE - 1:1000

CERTIFICATE

1. THIS IS TO CERTIFIED THAT THERE IS NO ROAD OR PROPERTY MAINTAINED BY ANY GOVT. DEPARTMENT OR BELONGING TO RAILWAY ADMI WITH IN 50 MTS. FROM THE SITE IN QUESTION.
2. THIS DRAWING HAS BEEN PREPARED BY BUILDING BUY LAWS OF K.D.A.

SPECIFICATION

1	P.C.C. ON FOUNDATION 1:4:8
2	BRICK WORK IN FOUNDATION 1:6
3	BRICK WORK IN SUPER STRUCTUR 1:6
4	40 mm TH. D.P.C. 1:2:4
5	R.C.C. LINTEL 1:1½:3
6	PLASTER ON WALL 1:6
7	PLASTER ON CEILING 1:4
8	R.C.C. BEAM, COL, SLAB AS / STR. DETAIL
9	ALL WOOD WORK IN TEAK WOOD

SCHEDULE OF DOORS & WINDOWS

SN.	TYPE	SIZE	SHT	UNT	REMARK
1	D	3.05 X 2.44	14.65	12.44	
2	D1	0.91 X 2.44	14.65	12.44	
3	D2	1.83 X 2.44	14.65	12.44	
4	D3	1.52 X 2.44	14.65	12.44	
5	D4	1.22 X 2.44	14.65	12.44	
6	D5	1.07 X 2.44	14.65	12.44	
7	D6	0.76 X 2.44	14.65	12.44	
8	D7	0.61 X 2.44	14.65	12.44	
9	D8	0.46 X 2.44	14.65	12.44	
10	D9	0.23 X 2.44	14.65	12.44	
11	W	1.83 X 1.22	1.83	12.44	
12	W1	1.52 X 1.22	1.83	12.44	
13	W2	1.22 X 1.22	1.83	12.44	
14	W3	1.07 X 1.22	1.83	12.44	
15	W4	0.91 X 1.22	1.83	12.44	
16	W5	0.61 X 1.22	1.83	12.44	
17	W6	0.46 X 1.22	1.83	12.44	
18	W7	0.23 X 1.22	1.83	12.44	
19	W8	0.15 X 1.22	1.83	12.44	
20	V	1.52 X 0.61	11.60	12.44	
21	V1	1.22 X 0.61	11.60	12.44	

SCHEDULE OF AREA

TOTAL PLOT AREA	= 6810.00 SQ.MT.
(A) COVED. AREA ON GROUND FLOOR	= 1387.93 SQ.MT.
(B) COVED. AREA ON FIRST FLOOR	= 1336.42 SQ.MT.
(C) COVED. AREA ON SECOND FLOOR	= 1344.07 SQ.MT.
(D) COVED. AREA ON THIRD FLOOR	= 1344.03 SQ.MT.
(E) COVED AREA ON TERRACE FLOOR (not included in FAR)	= 62.30 SQ.MT.
TOTAL COVD. AREA(A+B+C+D+E)	= 5554.60 SQ.MT.
TOTAL COVD. AREA AS FAR(A+B+C+D)	= 5492.10 SQ.MT.

PROJECT:-
PROPOSED INSTITUTIONAL BUILDING PLAN OF PART OF GATA NO.706 & PART OF GATA NO. 710 VILLAGE SEN PASCHIM PARA, KANPUR NAGAR

OWNED BY :-
Mrs. Vandana Singh W/O Mr. Devraj Singh
Mr. Devraj Singa S/O Mr. Jagram Singh
R/O 128/757 Y-Block, Kidwai Nagar

SCALE	1:200 , 1:100 , 1:50 , 1:25
DATE	
DRN. BY	
CHD. BY	

NORTH

DRG. TITLE
MUNICIPAL DRAWING

ARCHITECT'S SIGN	OWNER'S SIGN
Ar. Harish Singhal A.I.I.A. M.C.A. (CA/02/28811) Architects, Engineers, Planners 79, Kan Chambers, Civil Lines, Kanpur Ph. 0512-2320104, 09415-204580	

AR. HARISH SINGHAL
A.I.I.A. M.C.A. (CA / 02 / 28811)

DRG. NO.

Scanned with OKEN Scanner